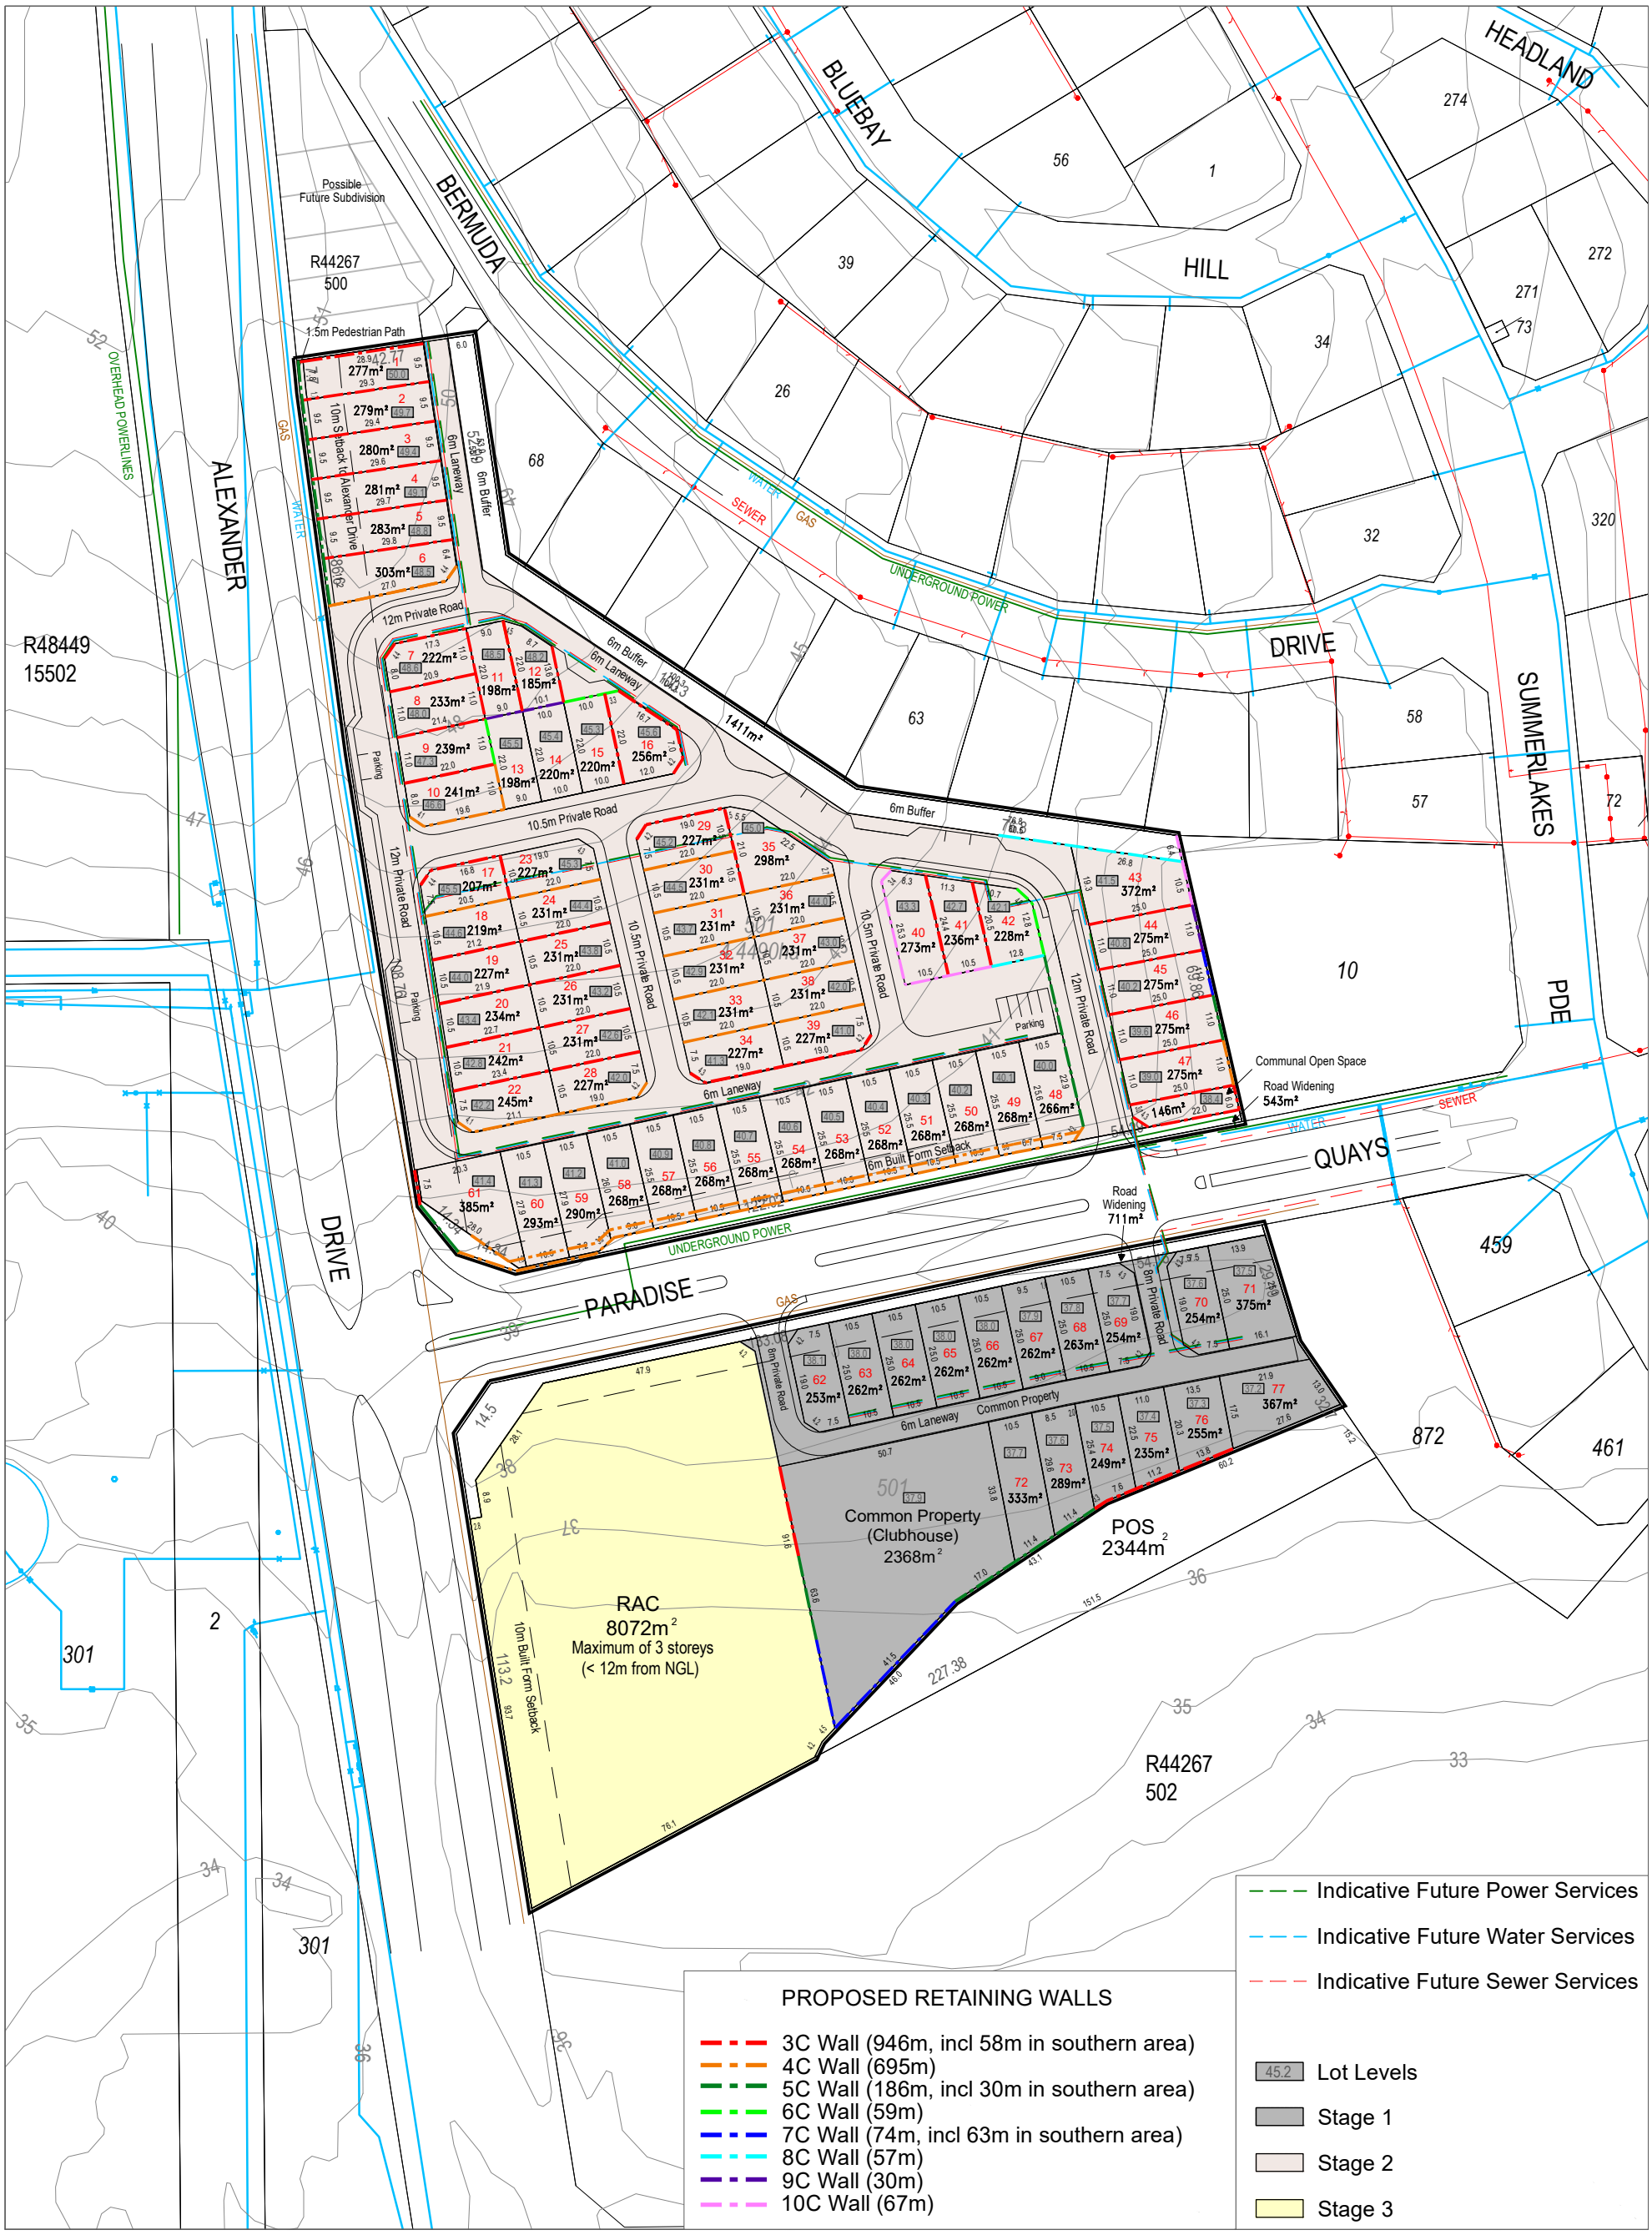

PROPOSED SURVEY STRATA SUBDIVISION

LOT 501 PARADISE QUAYS
BALLAJURA

COPYRIGHT RESERVED BASE PLAN COURTESY OF LANDGATE

Urban Development Institute of Australia WESTERN AUSTRALIA

PIA Planning Institute Australia

CPP CERTIFIED PRACTISING PLANNER

SCALE: 1:1500 @ A3

DATE: 3rd OCTOBER 2025

FILE: 2250_03.10.2025.dwg

DRAW: - SB

CHECKED: -

DYNAMIC PLANNING AND DEVELOPMENTS
E: admin@dynamicplanning.net.au
T: (08) 9275 4433
W: www.dynamicplanning.net.au
SUITE 15, 29 COLLIER ROAD
MORLEY WA 6062
ABN: 99 169 411 705

DISCLAIMER: This document is and remains the property of Dynamic Planning and Developments and may not be copied in whole or in part without the written consent of **Dynamic Planning and Developments**. All areas, distances and angles are approximate only and are subject to survey.

N
W E
S