MB 16, PG 31

CERTIFICATE OF APPROVAL

I HEREBY CERTIFY THAT THE SUBDIVISION SHOWN ON THIS PLAT DOES NOT INVOLVE THE CREATION OF NEW PUBLIC STREETS OR ANY CHANGE IN EXISTING PUBLIC STREETS, THAT THE SUBDIVISION SHOWN IS IN ALL RESPECTS IN COMPLIANCE WITH THE LENOIR COUNTY SUBDIVISION ORDINANCE, AND THAT THEREFORE THIS PLAT HAS BEEN APPROVED BY THE LENOIR COUNTY DEVELOPMENT BOARD, SUBJECT TO ITS BEING RECORDED IN THE LENOIR COUNTY REGISTRY WITHIN SIXTY DAYS OF THE DATE BELOW.

Christopher D. Stanley
DEVELOPMENT BOARD OFFICER

2-21-2002
DATE

CERTIFICATE OF OWNERSHIP, DEDICATION AND JURISDICTION

WE HEREBY CERTIFY THAT WE ARE THE OWNERS OF THE PROPERTY SHOWN AND DESCRIBED HEREON AND WITH OUR OWN FREE CONSENT DO HEREBY DEDICATE ALL EASEMENTS AND RIGHT OF WAYS FOR PUBLIC UTILITY PURPOSES. WE FURTHER CERTIFY THAT THE PROPERTY SHOWN HEREON IS LOCATED WITHIN THE SUBDIVISION JURISDICTION OF LENOIR COUNTY.

Fred Harper 2/5/02
OWNER'S SIGNATURE DATE

Sarah Robertson 2/5/02
OWNER'S SIGNATURE DATE

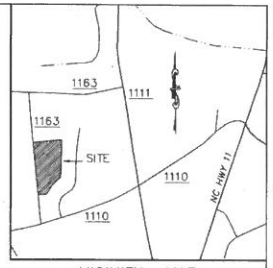

VICINITY MAP

CURVE TABLE

CURVE	LENGTH	RADIUS	DELTA	TANGENT	BEARING	CHORD
C-1	75.40'	315.77'	13°40'32"	37.88'	S 82°40'37" E	75.22'

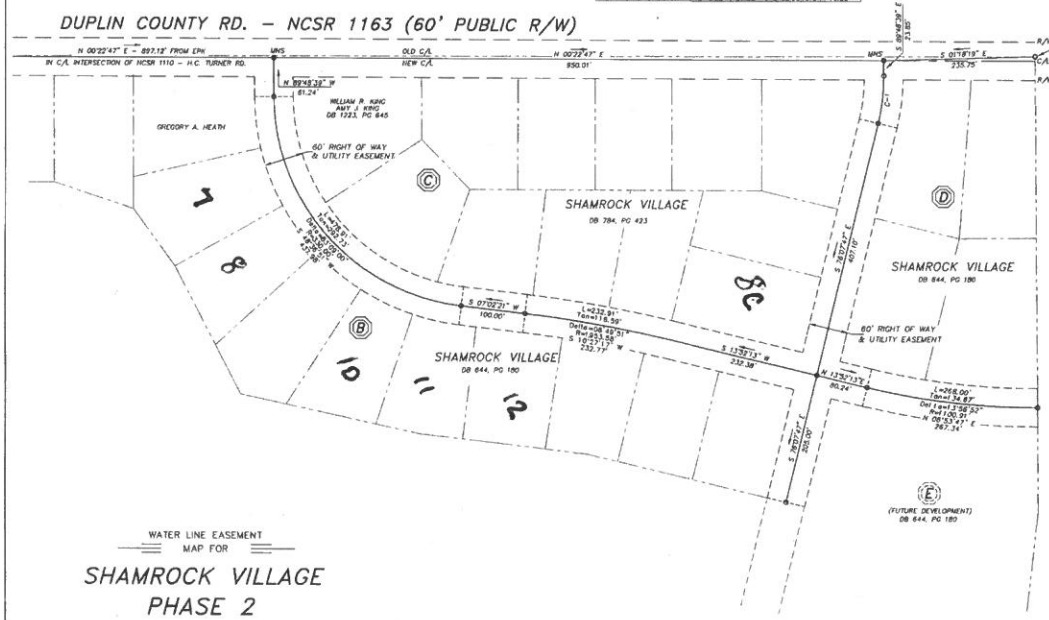

STATE OF NORTH CAROLINA LENOIR COUNTY

I, CHRISTOPHER K. PADERICK, CERTIFY THAT THIS PLAT WAS DRAWN UNDER MY SUPERVISION FROM AN ACTUAL SURVEY MADE UNDER MY SUPERVISION; (DEED DESCRIPTION RECORDED IN MAP & DEED BOOKS NOTED); THAT THE RATIO OF PRECISION AS CALCULATED IS 1: 10,000; THAT THIS MAP WAS PREPARED IN ACCORDANCE WITH G.S. 47 – 30 AS AMENDED. WITNESS MY ORIGINAL SIGNATURE, REGISTRATION NUMBER AND SEAL THIS 13TH DAY OF OCTOBER, 2001.

Christopher K. Paderick
L-4189

NORTH CAROLINA PROFESSIONAL SEAL L-4189 LAND SURVEYOR CHRISTOPHER K. PADERICK

I HEREBY CERTIFY THAT THIS MAP IS OF A SURVEY OF A DIFFERENT CATEGORY; TO WIT: AN EASEMENT SURVEY.

LEGEND

P/L = PROPERTY LINE
MNS = MAG NAIL SET
R/W = RIGHT-OF-WAY
C/L = CENTERLINE
⊙ = I/O POINT SET
EIP = EXISTING IRON PIPE

WATER LINE EASEMENT
MAP FOR

SHAMROCK VILLAGE
PHASE 2

PINK HILL TWNSP. OCTOBER 13, 2001
LENOIR COUNTY, N.C. SCALE: 1" = 100'

100' 50' 0 100' 200'
GRAPHIC SCALE

SOURCE OF TITLE

DB 644, PG 180

I, Mike Jarman, REVIEW OFFICER OF LENOIR COUNTY, CERTIFY THAT THE MAP OR PLAT TO WHICH THIS CERTIFICATION IS AFFIXED MEETS ALL STATUTORY REQUIREMENTS FOR RECORDING.

Mike Jarman / C. Taylor
REVIEW OFFICER

02-21-02
DATE

FILED FOR REGISTRATION AT 10:20
O'CLOCK A M 2-21, 2002
PLAT CABINET 8, PAGE 9

Margaret Seymour
REGISTER OF DEEDS
LENOIR COUNTY
By: Pam Rich, Deputy

INDEXED

MATRIX EAST, PLLC
PROFESSIONAL LAND SURVEYORS
518 PLAZA BLVD SUITE 3 KINSTON, NC 28501
TEL: 252-522-2500 FAX: 252-522-4747

DRAWN BY: JWT	PROJECT NO.: 20010012
SURVEYED BY: CKP	DATE: 10-13-01
SCALE: 1"= 100	DRAWING NAME: 20010012_EAS